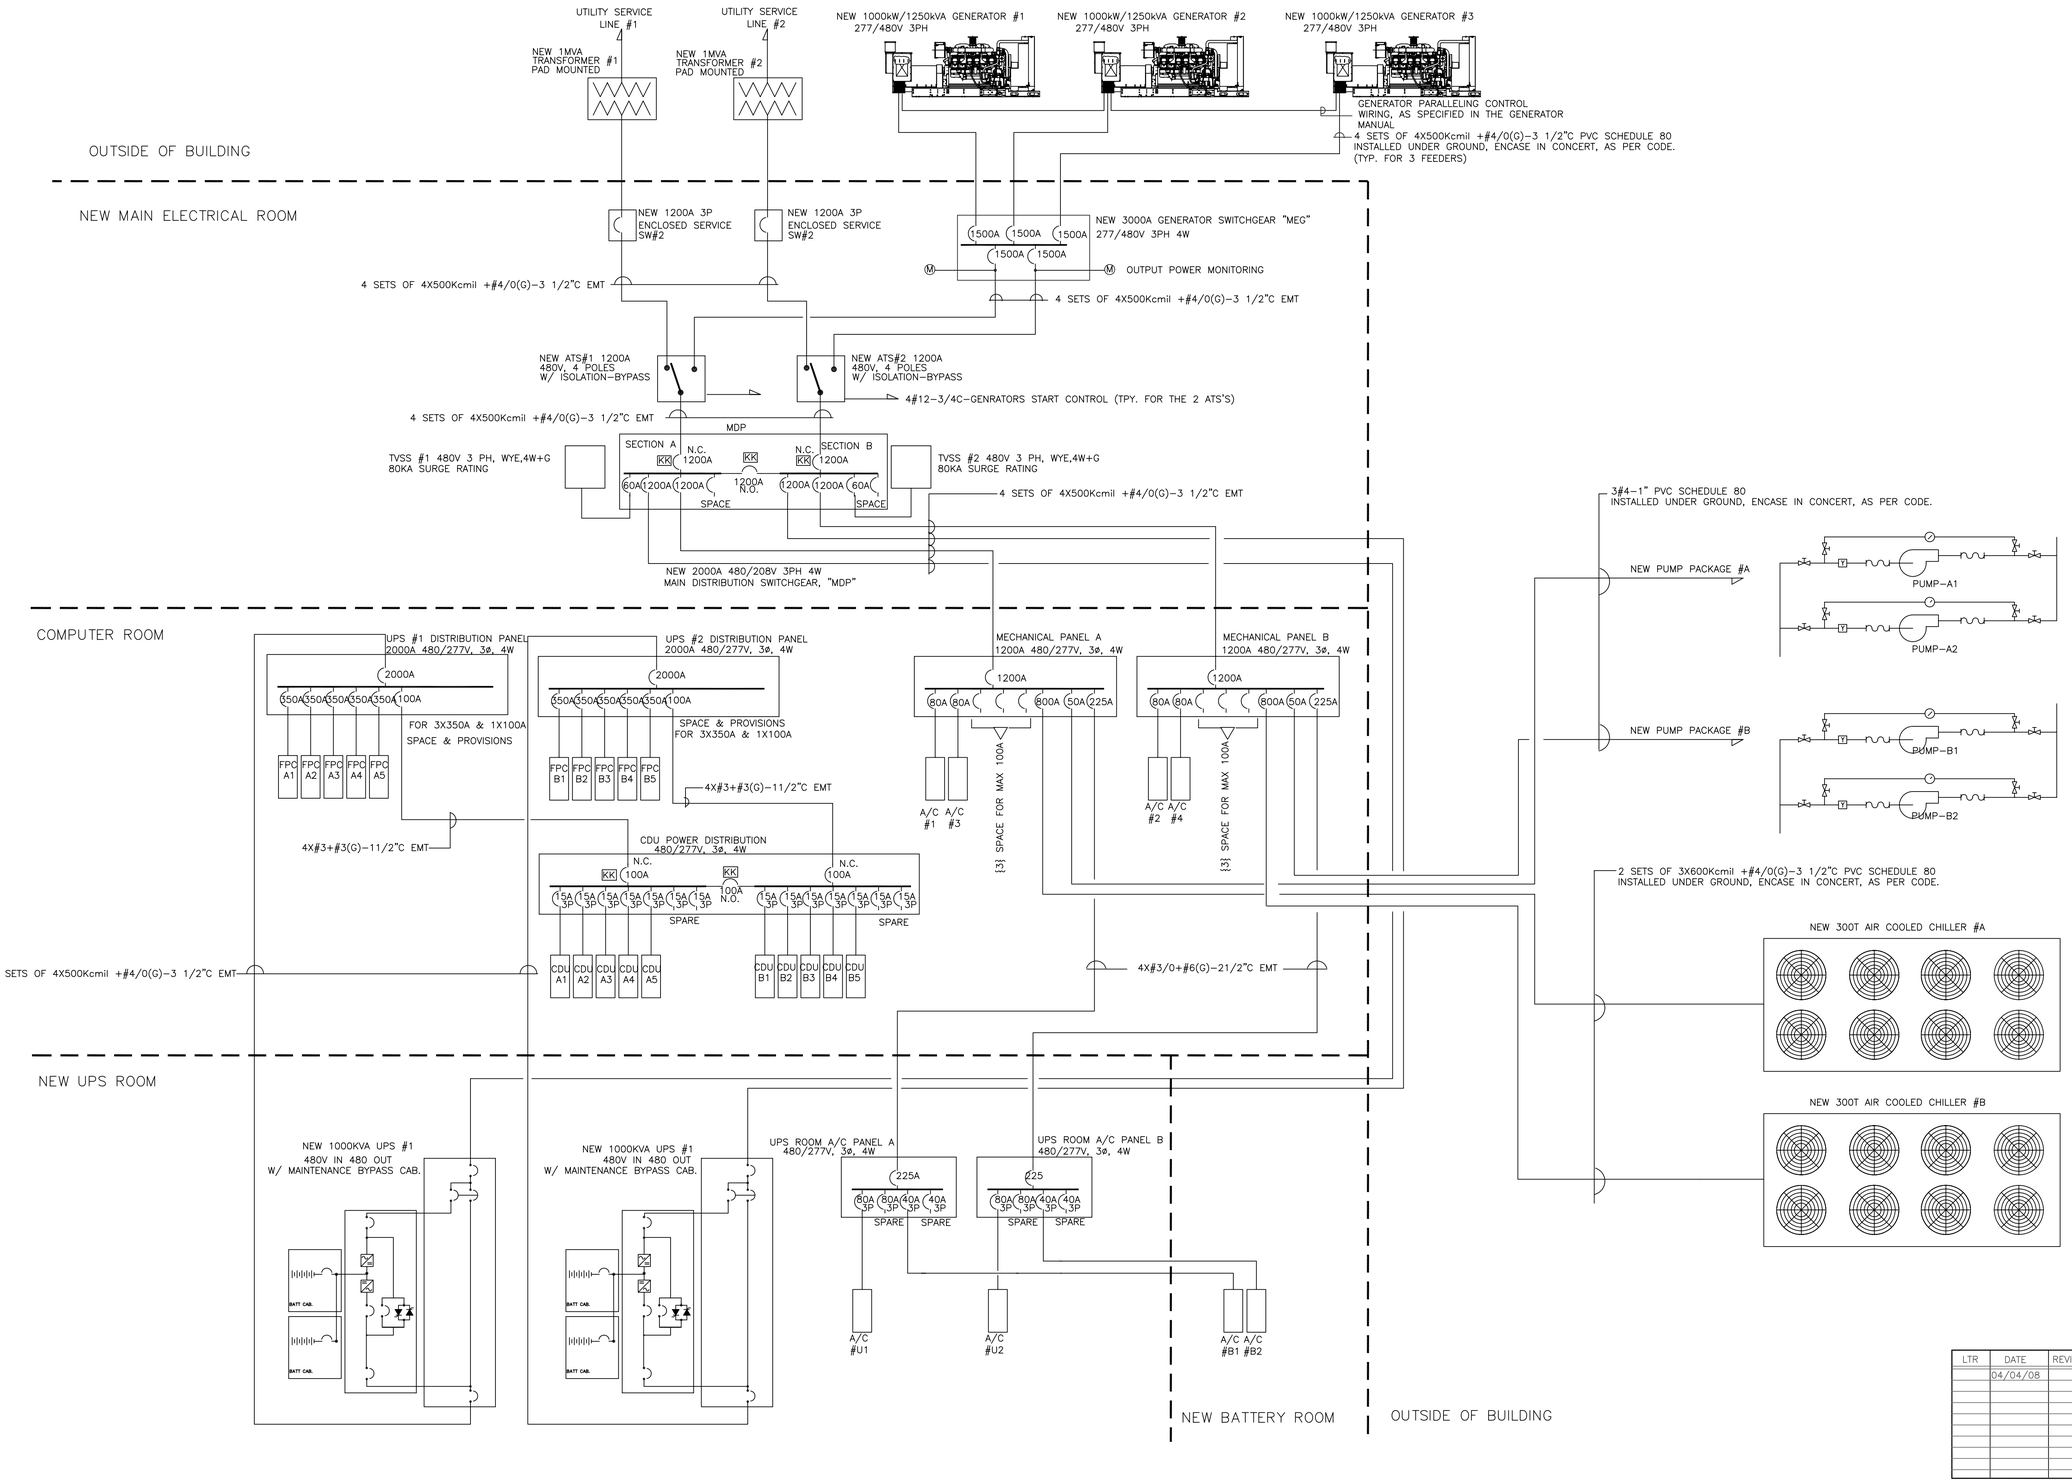

LTR	DATE	REVISION DESCRIPTION	BY
	04/04/08	GENERAL REVISION	SD

SULLIVAN ASSOCIATES
185 RIDGEDALE AVENUE
CEDAR KNOLLS, N. J. 07927, U.S.A.
tel.: 973-889-1101
fax: 973-889-1170
e-mail: sa@sullivanusa.com

Project Name:

CABLE & WIRELESS Int.

BERMUDA

Drawing Title:

Proposed New Electrical One-Line Diagram For Critical Power Distribution

Drawn By: A.G.
Checked By: R.J.S.
Scale: N.T.S.
Date: 03/21/2008

Project No. P07534-CW

Drawing No. E - 6